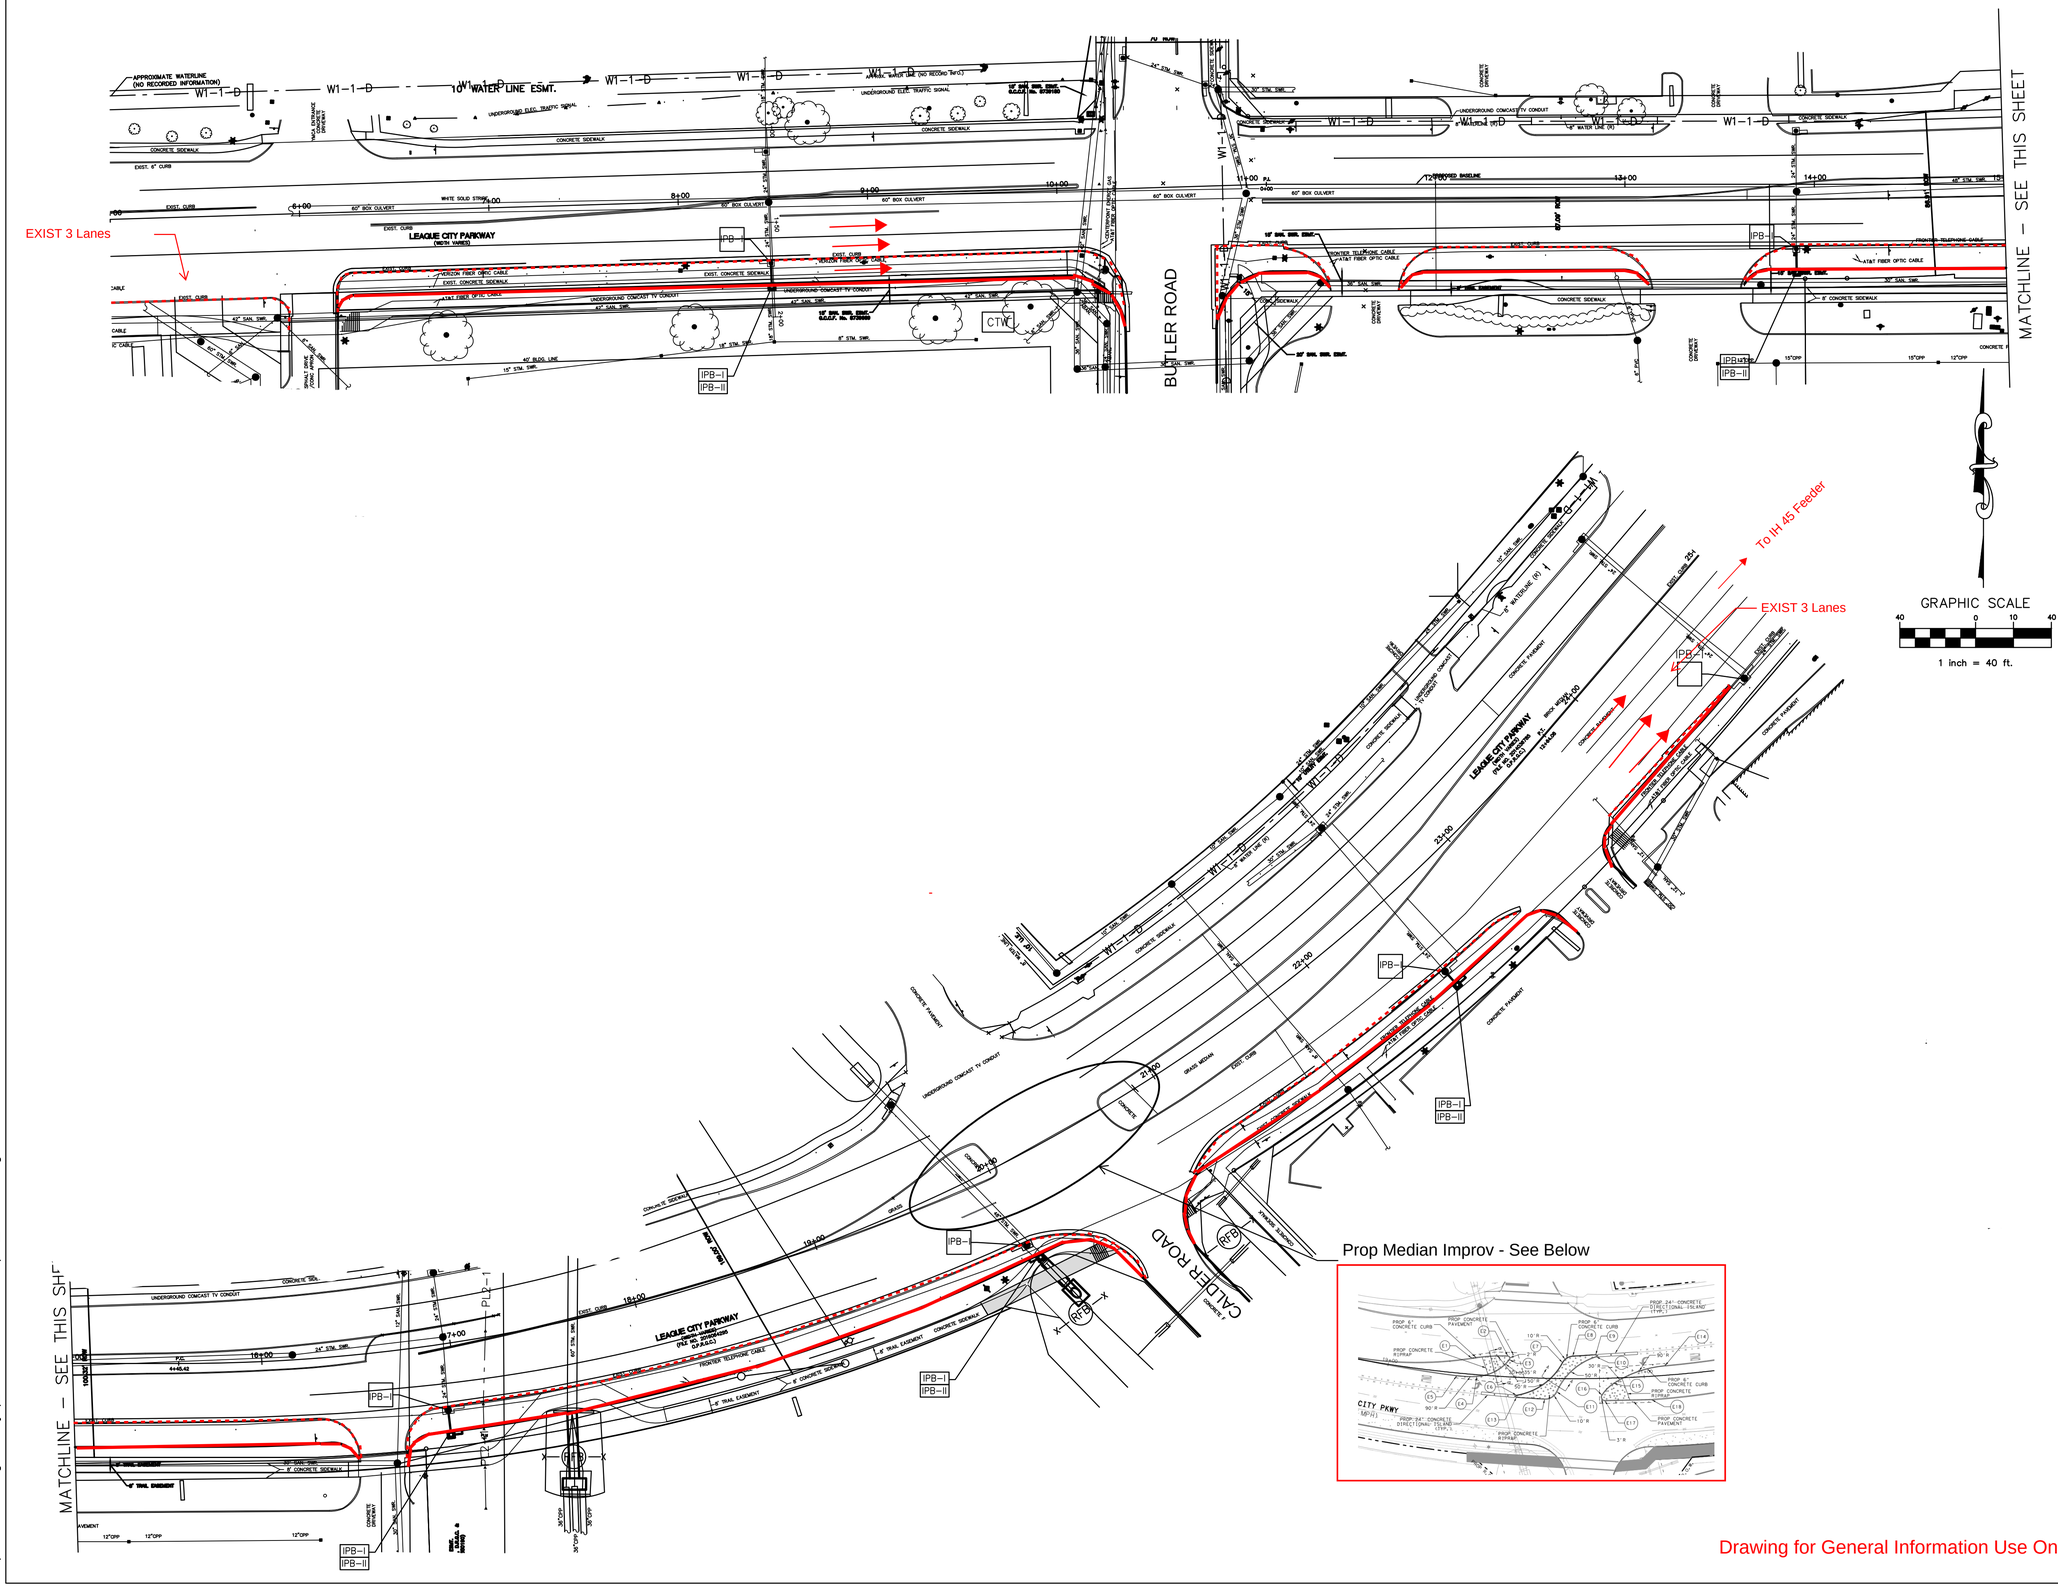

NO.	DATE	REVISION

LEAGUE CITY PARKWAY/SH96
RIGHT LANE ADDITION FROM
CALDER ROAD TO BUTLER ROAD

GENERAL PROJECT LAYOUT

FILE NO.	HORIZ:
	VERT:
SHEET NO. 71 OF 86	DRAWING SCALE

Drawing for General Information Use Only

07 May 2024 9:54AM MLevrier
P:\22-055 League City_DESIGN DRAWINGS\59_SWPPP.dwg