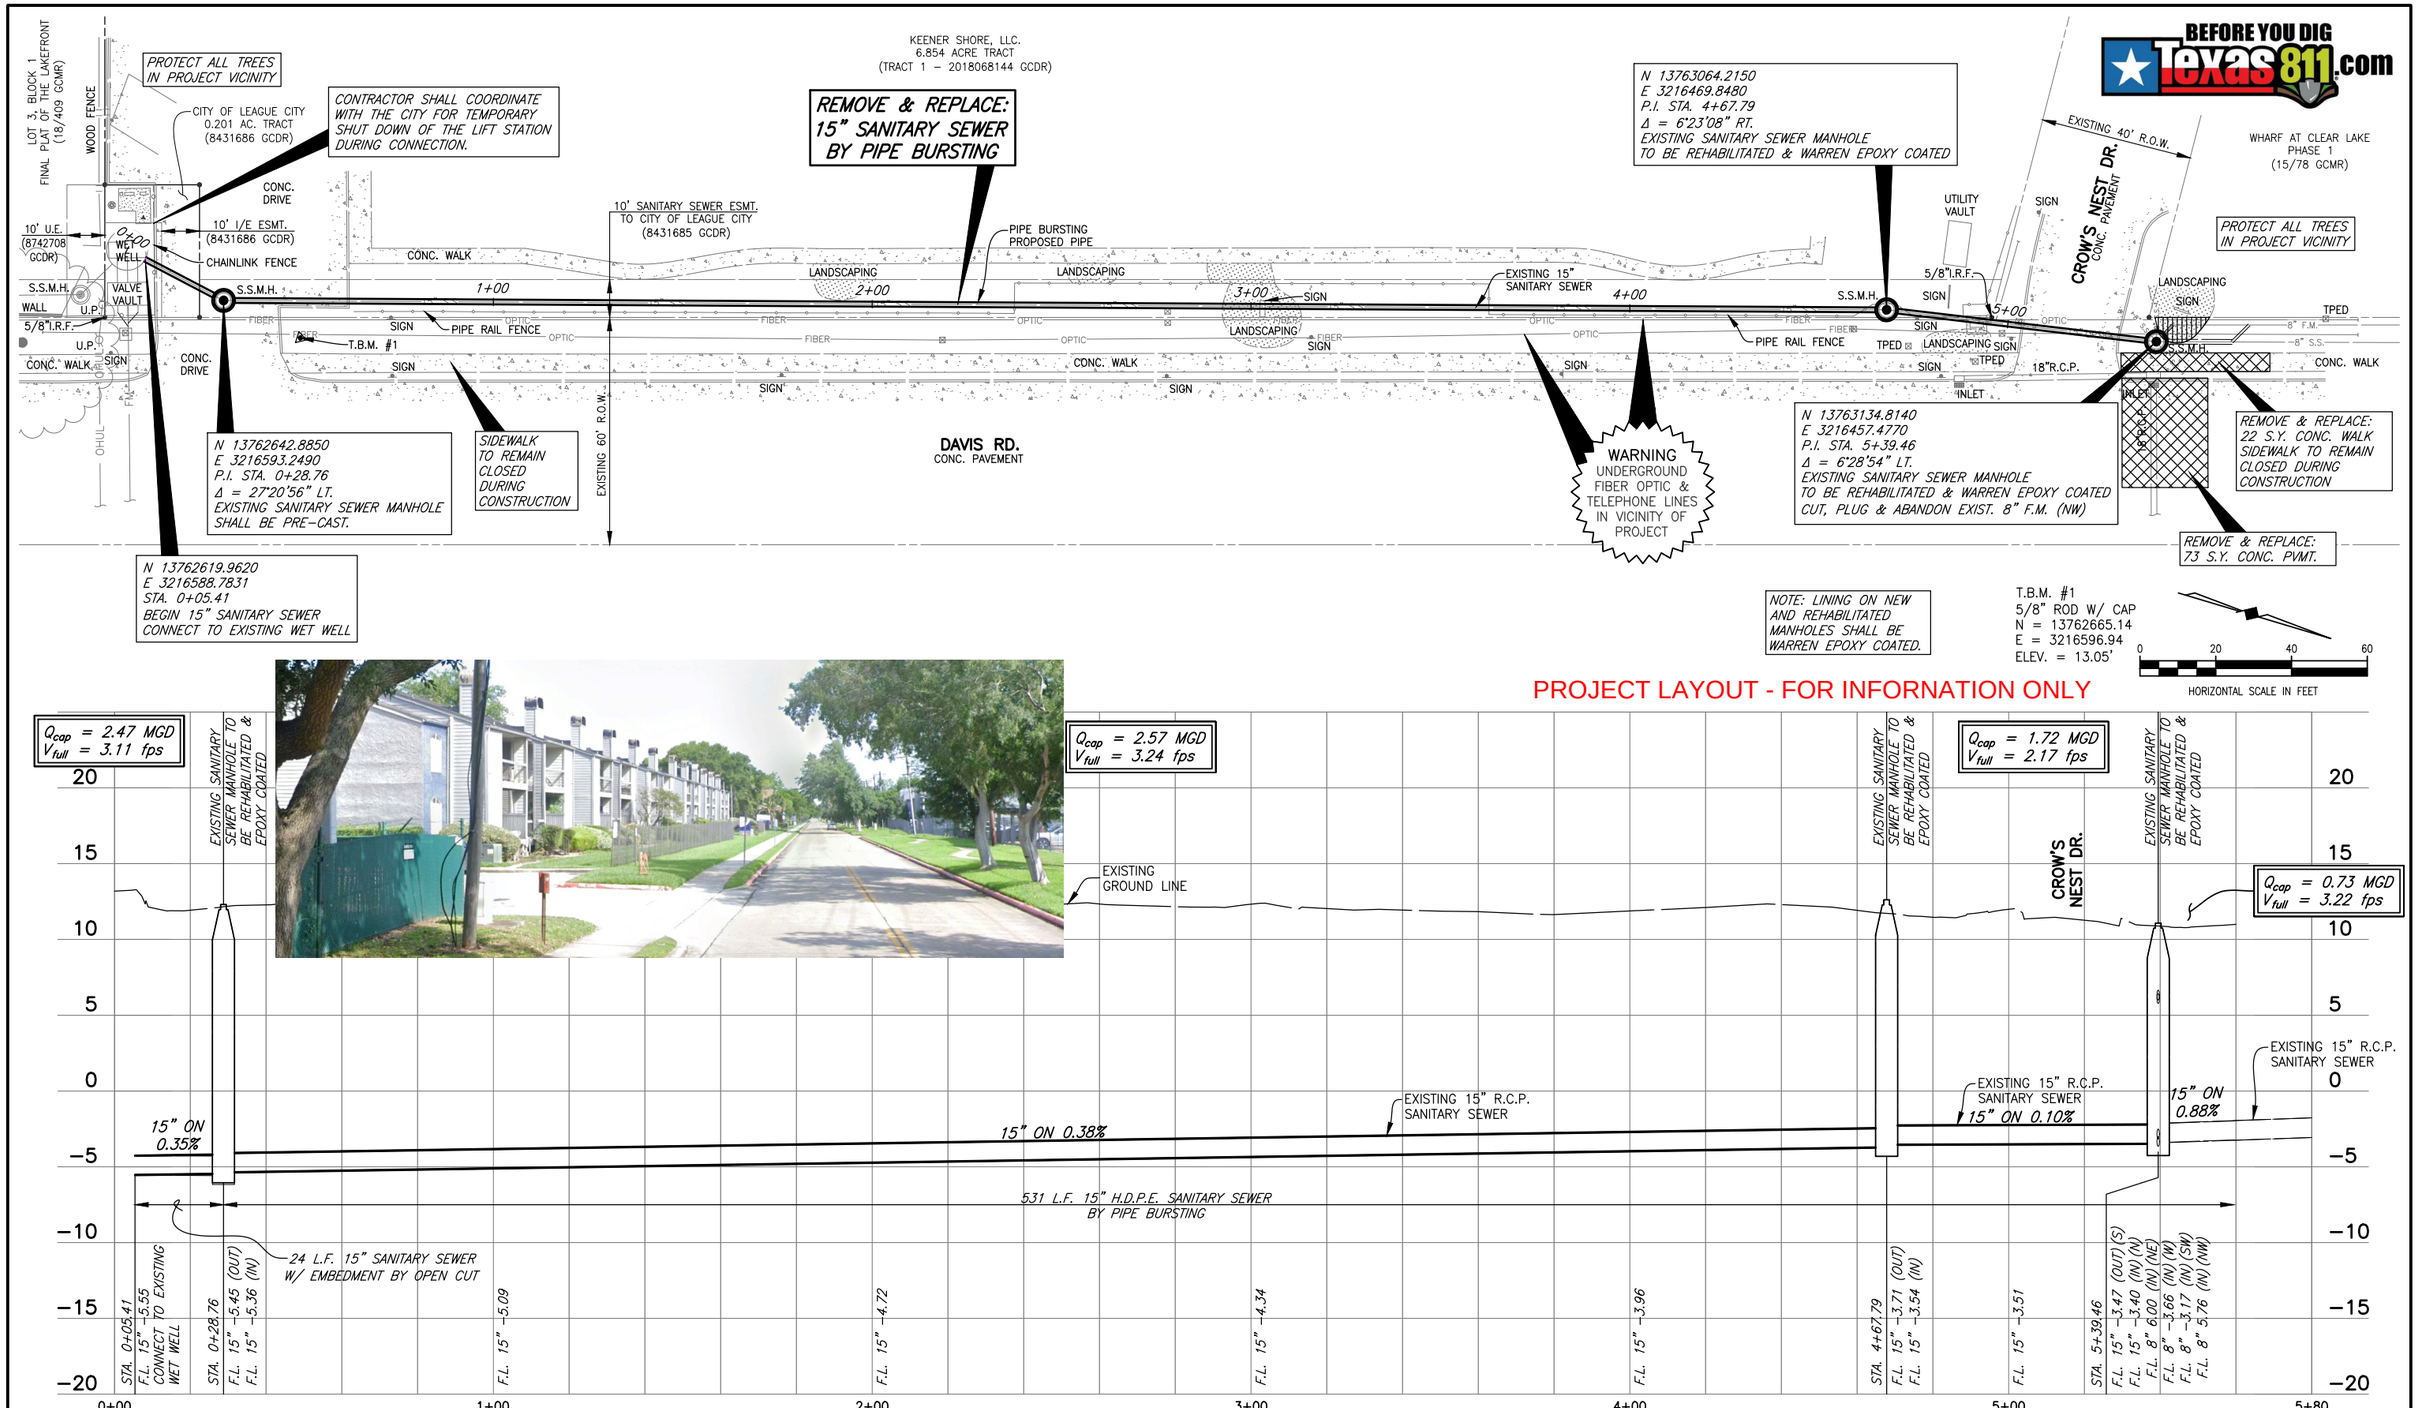

These plans and related specifications were prepared for construction of this specific project only. Reuse of these documents is not permitted without written authorization of Birkhoff, Hendricks & Carter, L.L.P. If this drawing is converted to an electronic file, if any discrepancy occurs between the electronic file and the Birkhoff, Hendricks & Carter, L.L.P. original document, the original document will govern in all cases.

BIRKHOFF, HENDRICKS & CARTER, L.L.P.
PROFESSIONAL ENGINEERS
TBPE Firm No. 526; TBPLS Firm No. 10031800
11910 Greenville Ave., Suite 600
Dallas, Texas 75243 (214) 361-7900

CITY OF LEAGUE CITY, TEXAS

DAVIS RD. 15" SANITARY SEWER REPLACEMENT

SANITARY SEWER
PLAN & PROFILE STA. 0+05.41 TO STA. 5+59.46

BHC PROJECT NO. 2025-109

February 2026

SHEET NO.

REVISED: 5/4/26 – CGALLIMORE H:\Projects\League City\2025109 Davis Rd–San Sew Replacement\Sheets\2025109 P&P01.dwg PLOT SCALE: 1:2 PLOT STYLE: 11x17.ctb PLOTTED BY: COOPER GALLIMORE ON 5/21/2026