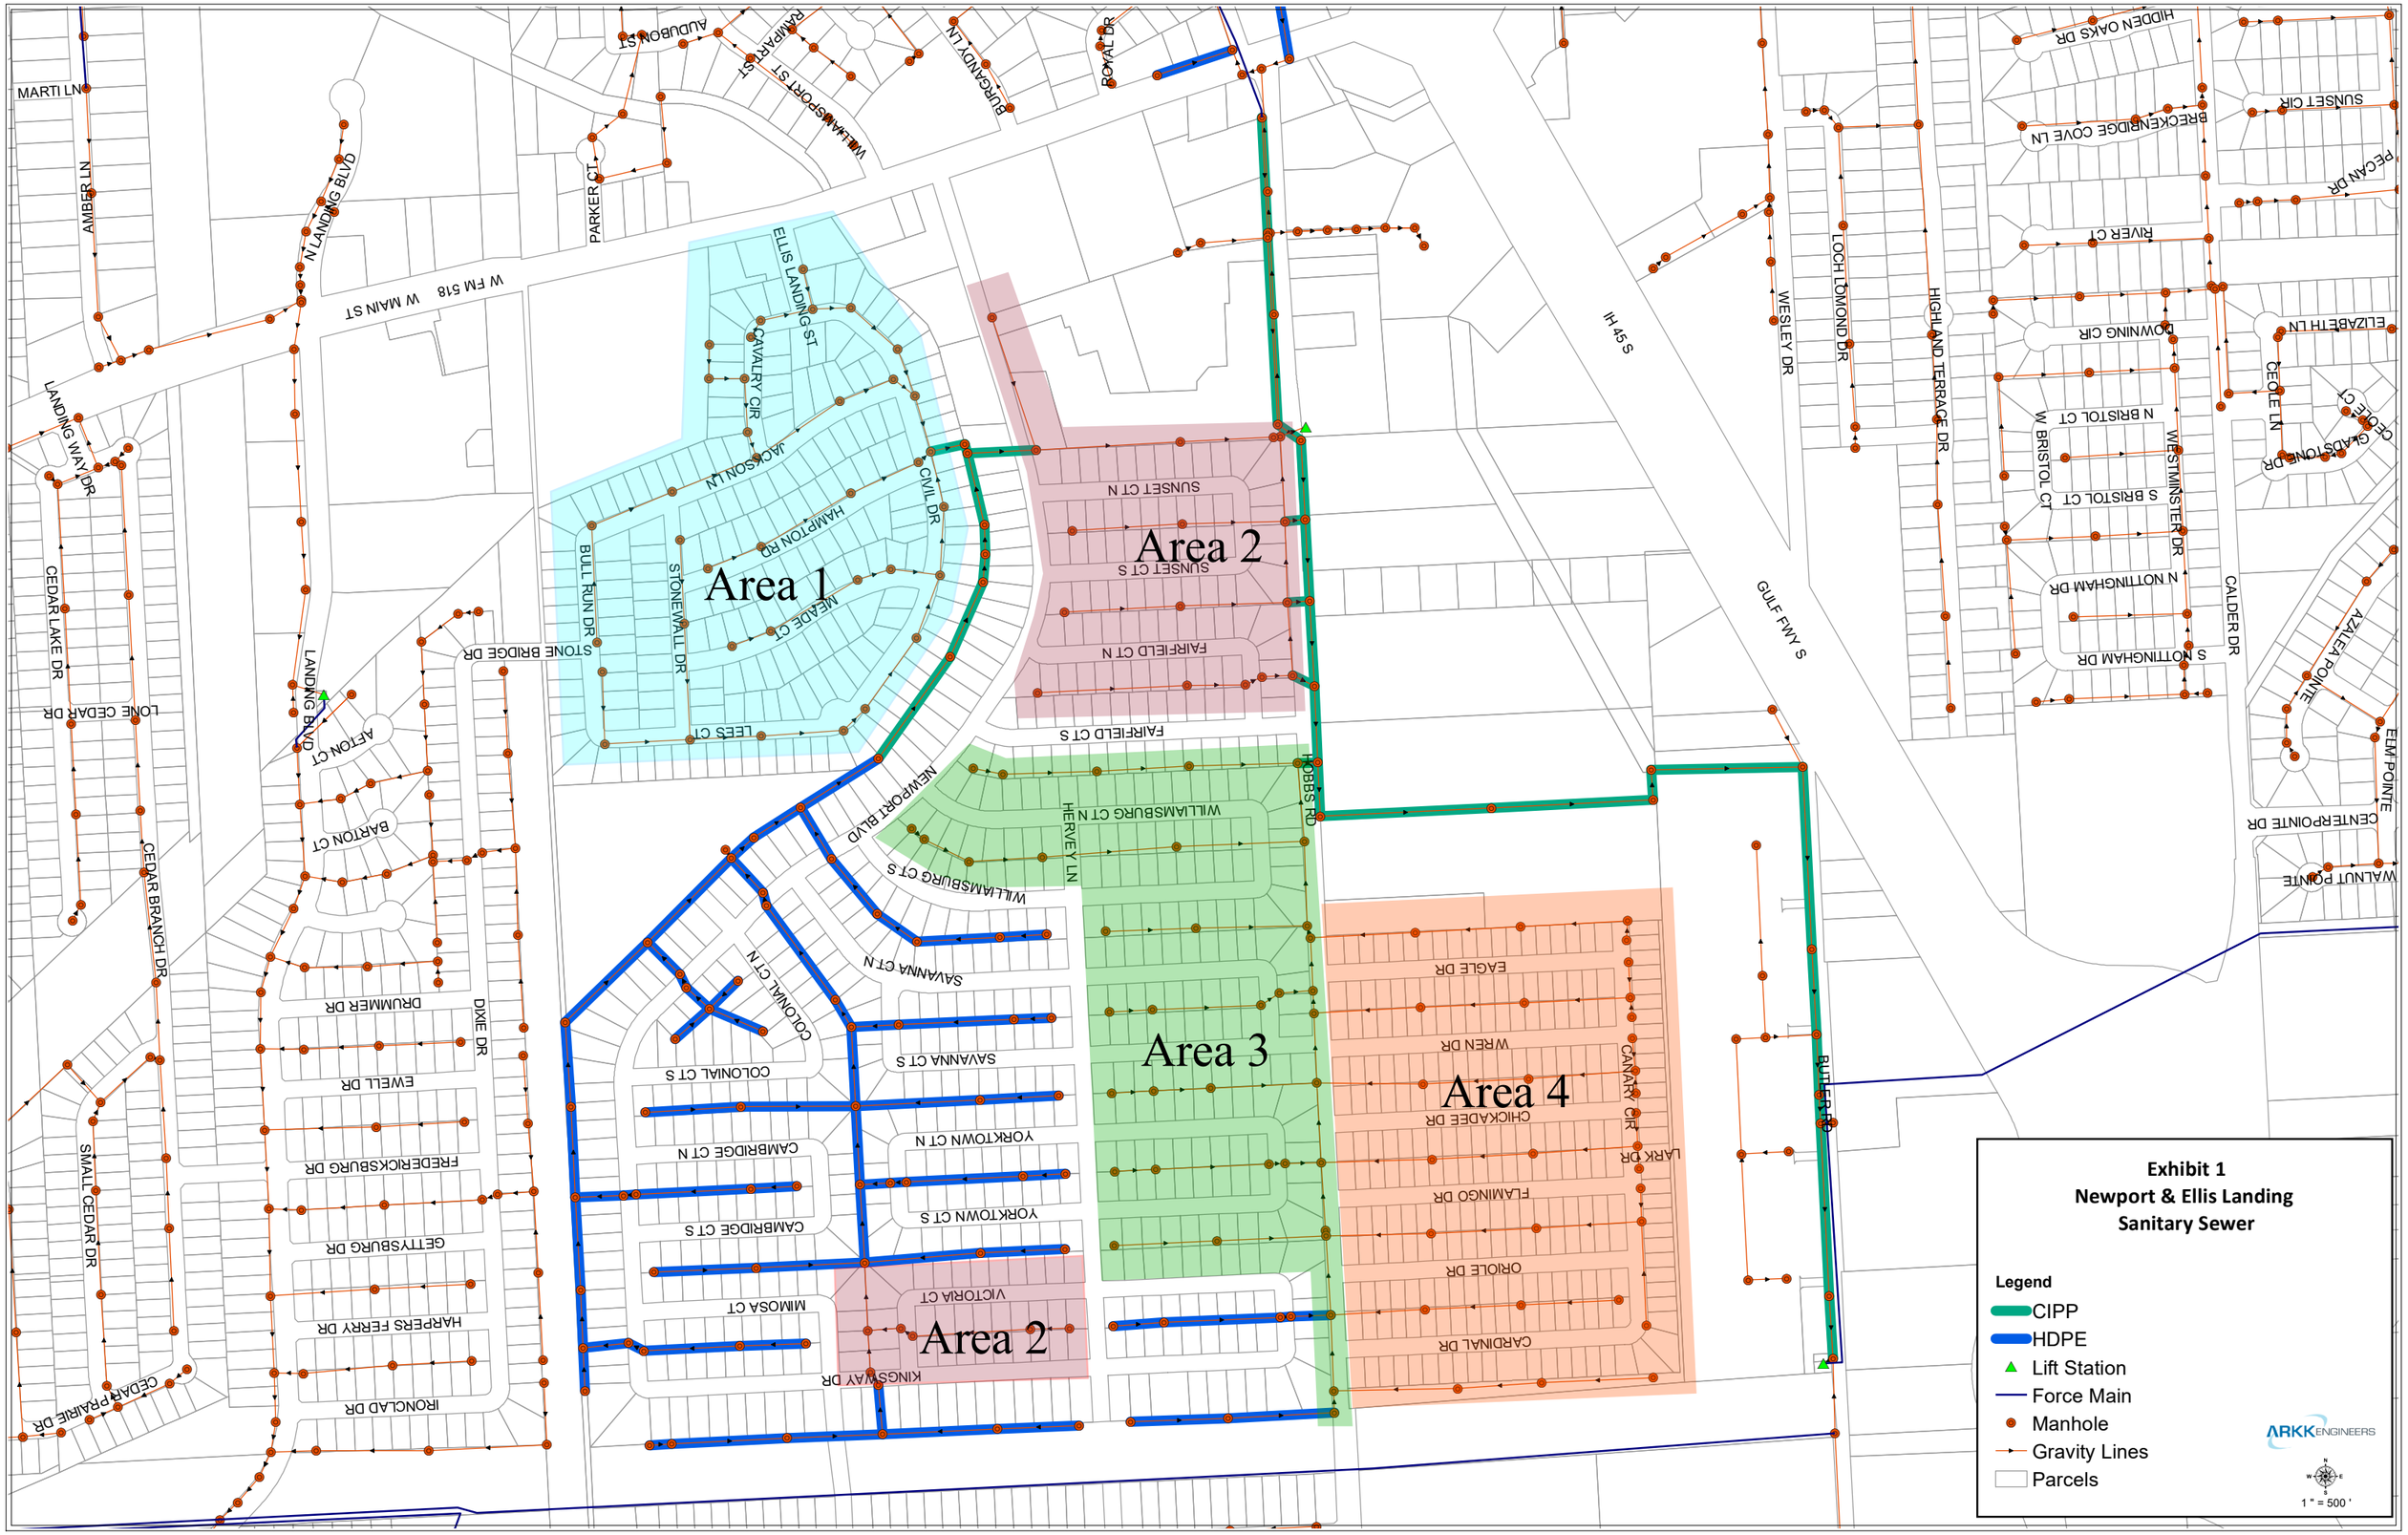
Exhibit 1
Newport & Ellis Landing
Sanitary Sewer
Legend
CIPP
HDPE
Lift Station
Force Main
Manhole
Gravity Lines
Parcels
ARKK ENGINEERS
1 " = 500 '
Area 1
Area 2
Area 3
Area 4
Area 2
MARTI LN
AMBER LN
N LANDING BLVD
W FM 518
W MAIN ST
PARKER CT
AUDUBON ST
RAMPART ST
WILLIAMSPORT ST
BURGANDY LN
ROYAL DR
ELLIS LANDING ST
CAVALRY CIR
JACKSON LN
HAMPTON RD
CIVIL DR
BULL RUN DR
STONEWALL DR
MEADE CT
LEES CT
STONE BRIDGE DR
LANDING WAY DR
CEDAR LAKE DR
LONE CEDAR DR
LANDING BLVD
ATLON CT
BARTON CT
CEDAR BRANCH DR
DRUMMER DR
DIXIE DR
EWELL DR
FREDERICKSBURG DR
GETTYSBURG DR
HARPERS FERRY DR
IRONCLAD DR
SMALL CEDAR DR
CEDAR PRAIRIE DR
SUNSET CT N
SUNSET CT S
FAIRFIELD CT N
FAIRFIELD CT S
NEWPORT BLVD
WILLIAMSBURG CT N
HERVEY LN
WILLIAMSBURG CT S
HOBBS RD
SAVANNA CT N
COLONIAL CT N
COLONIAL CT S
SAVANNA CT S
CAMBRIDGE CT N
YORKTOWN CT N
CAMBRIDGE CT S
YORKTOWN CT S
MIMOSA CT
VICTORIA CT
KINGSWAY DR
IH 45 S
GULF FWY S
WESLEY DR
LOCH LOMOND DR
HIGHLAND TERRACE DR
HIDDEN OAKS DR
BRECKENRIDGE COVE LN
SUNSET CIR
PECAN DR
RIVER CT
DOWNING CIR
ELIZABETH LN
CECILE LN
GLADSTONE DR
N BRISTOL CT
W BRISTOL CT
S BRISTOL CT
WESTMINSTER DR
N NOTTINGHAM DR
S NOTTINGHAM DR
CALDER DR
AZALEA POINTE
ELM POINTE
CENTERPOINTE DR
WALNUT POINTE
EAGLE DR
WREN DR
CHICKADEE DR
FLAMINGO DR
ORIOLE DR
CARDINAL DR
CANARY CIR
LARK DR
BUTLER RD